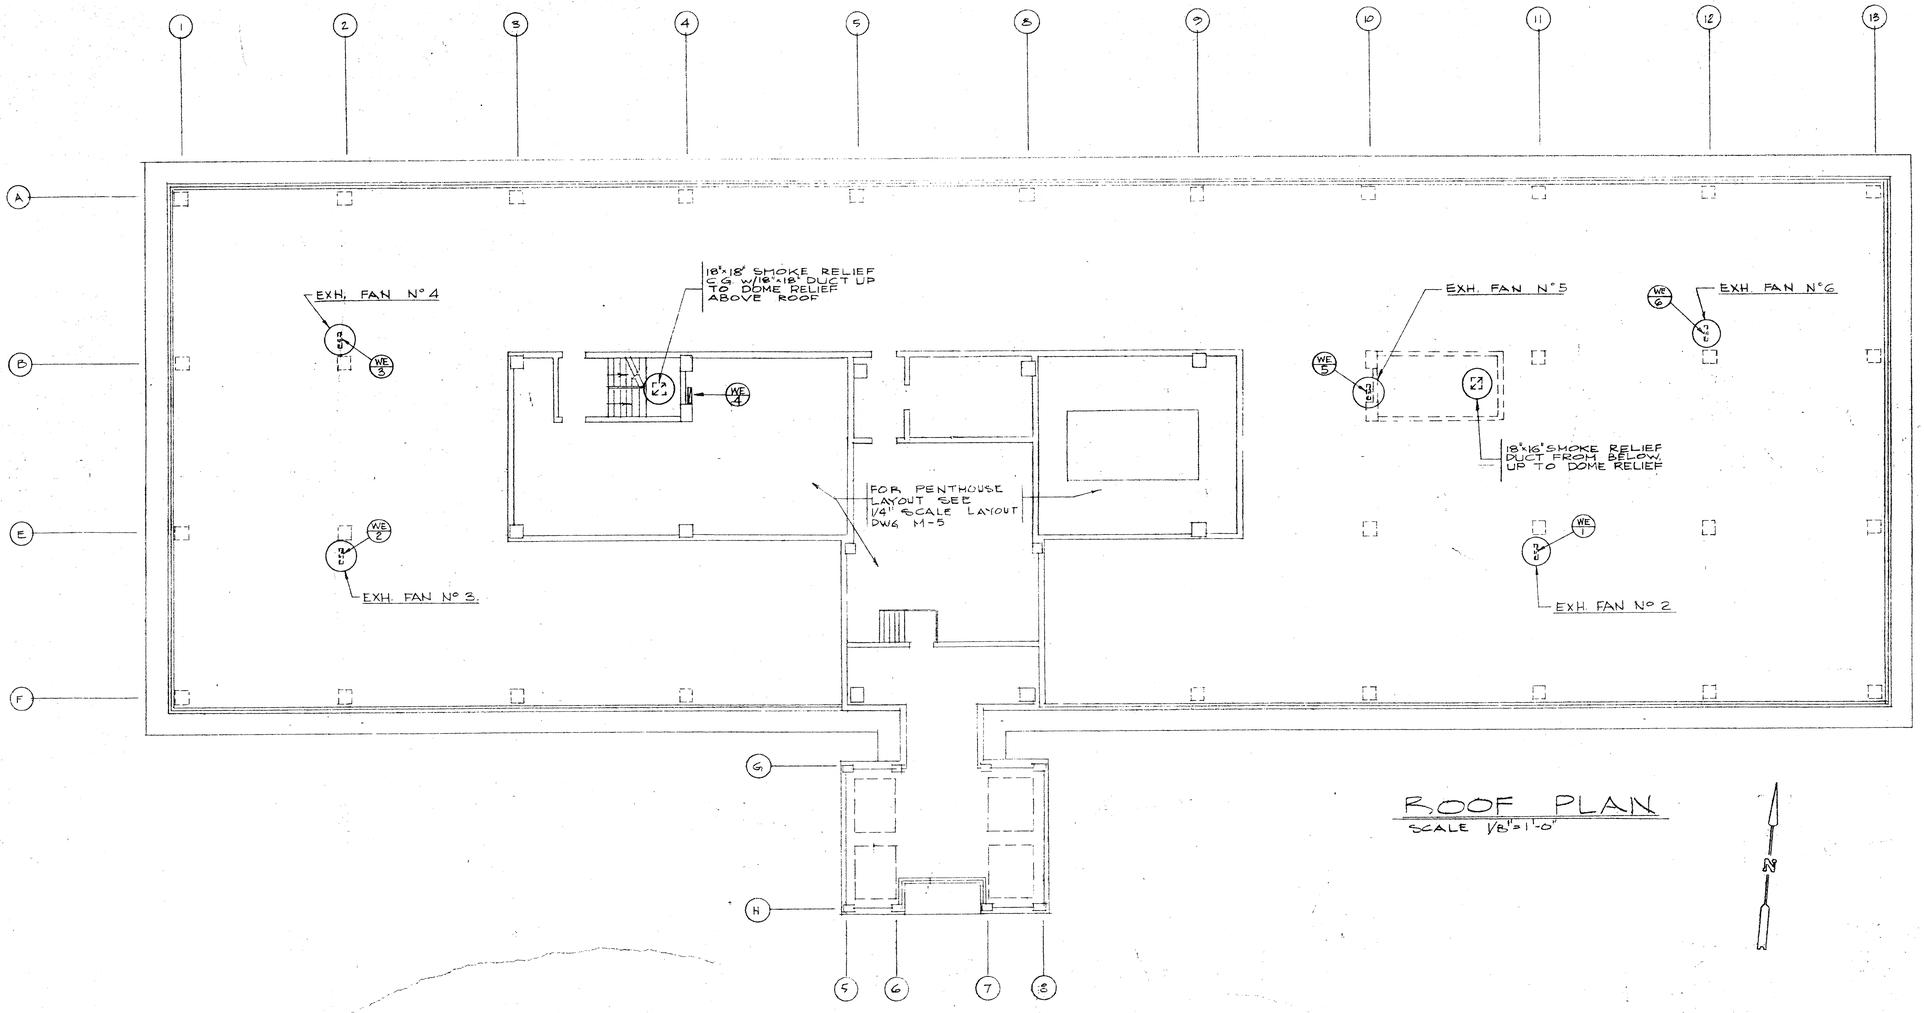

ROOF PLAN

SCALE 1/8"=1'-0"

N

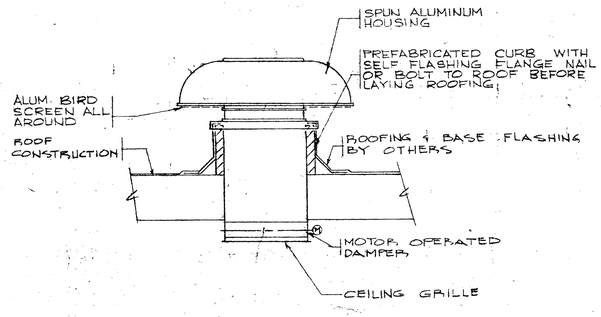

STAIR DOME RELIEF DETAIL

NOT TO SCALE

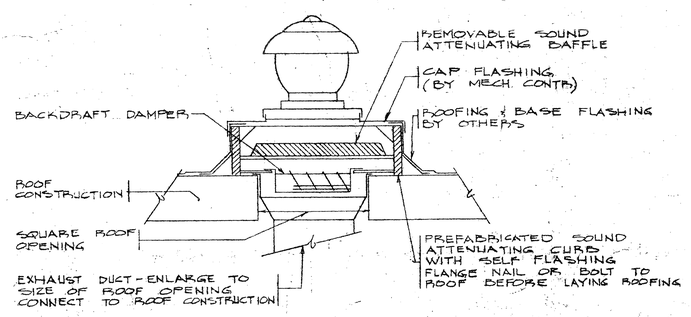

ROOF EXHAUST FAN DETAIL

NOT TO SCALE

Bucher Meyers Associates Inc. Architects/AIA

KENTROSE CENTER OFFICE BUILDING ROCKVILLE, MD

ROOF PLAN, AND DETAILS

date	revisions	drawn by
2/19/79	FOR CONSTRUCTION	

date 1-18-79

job number 77057

sheet number M-4